
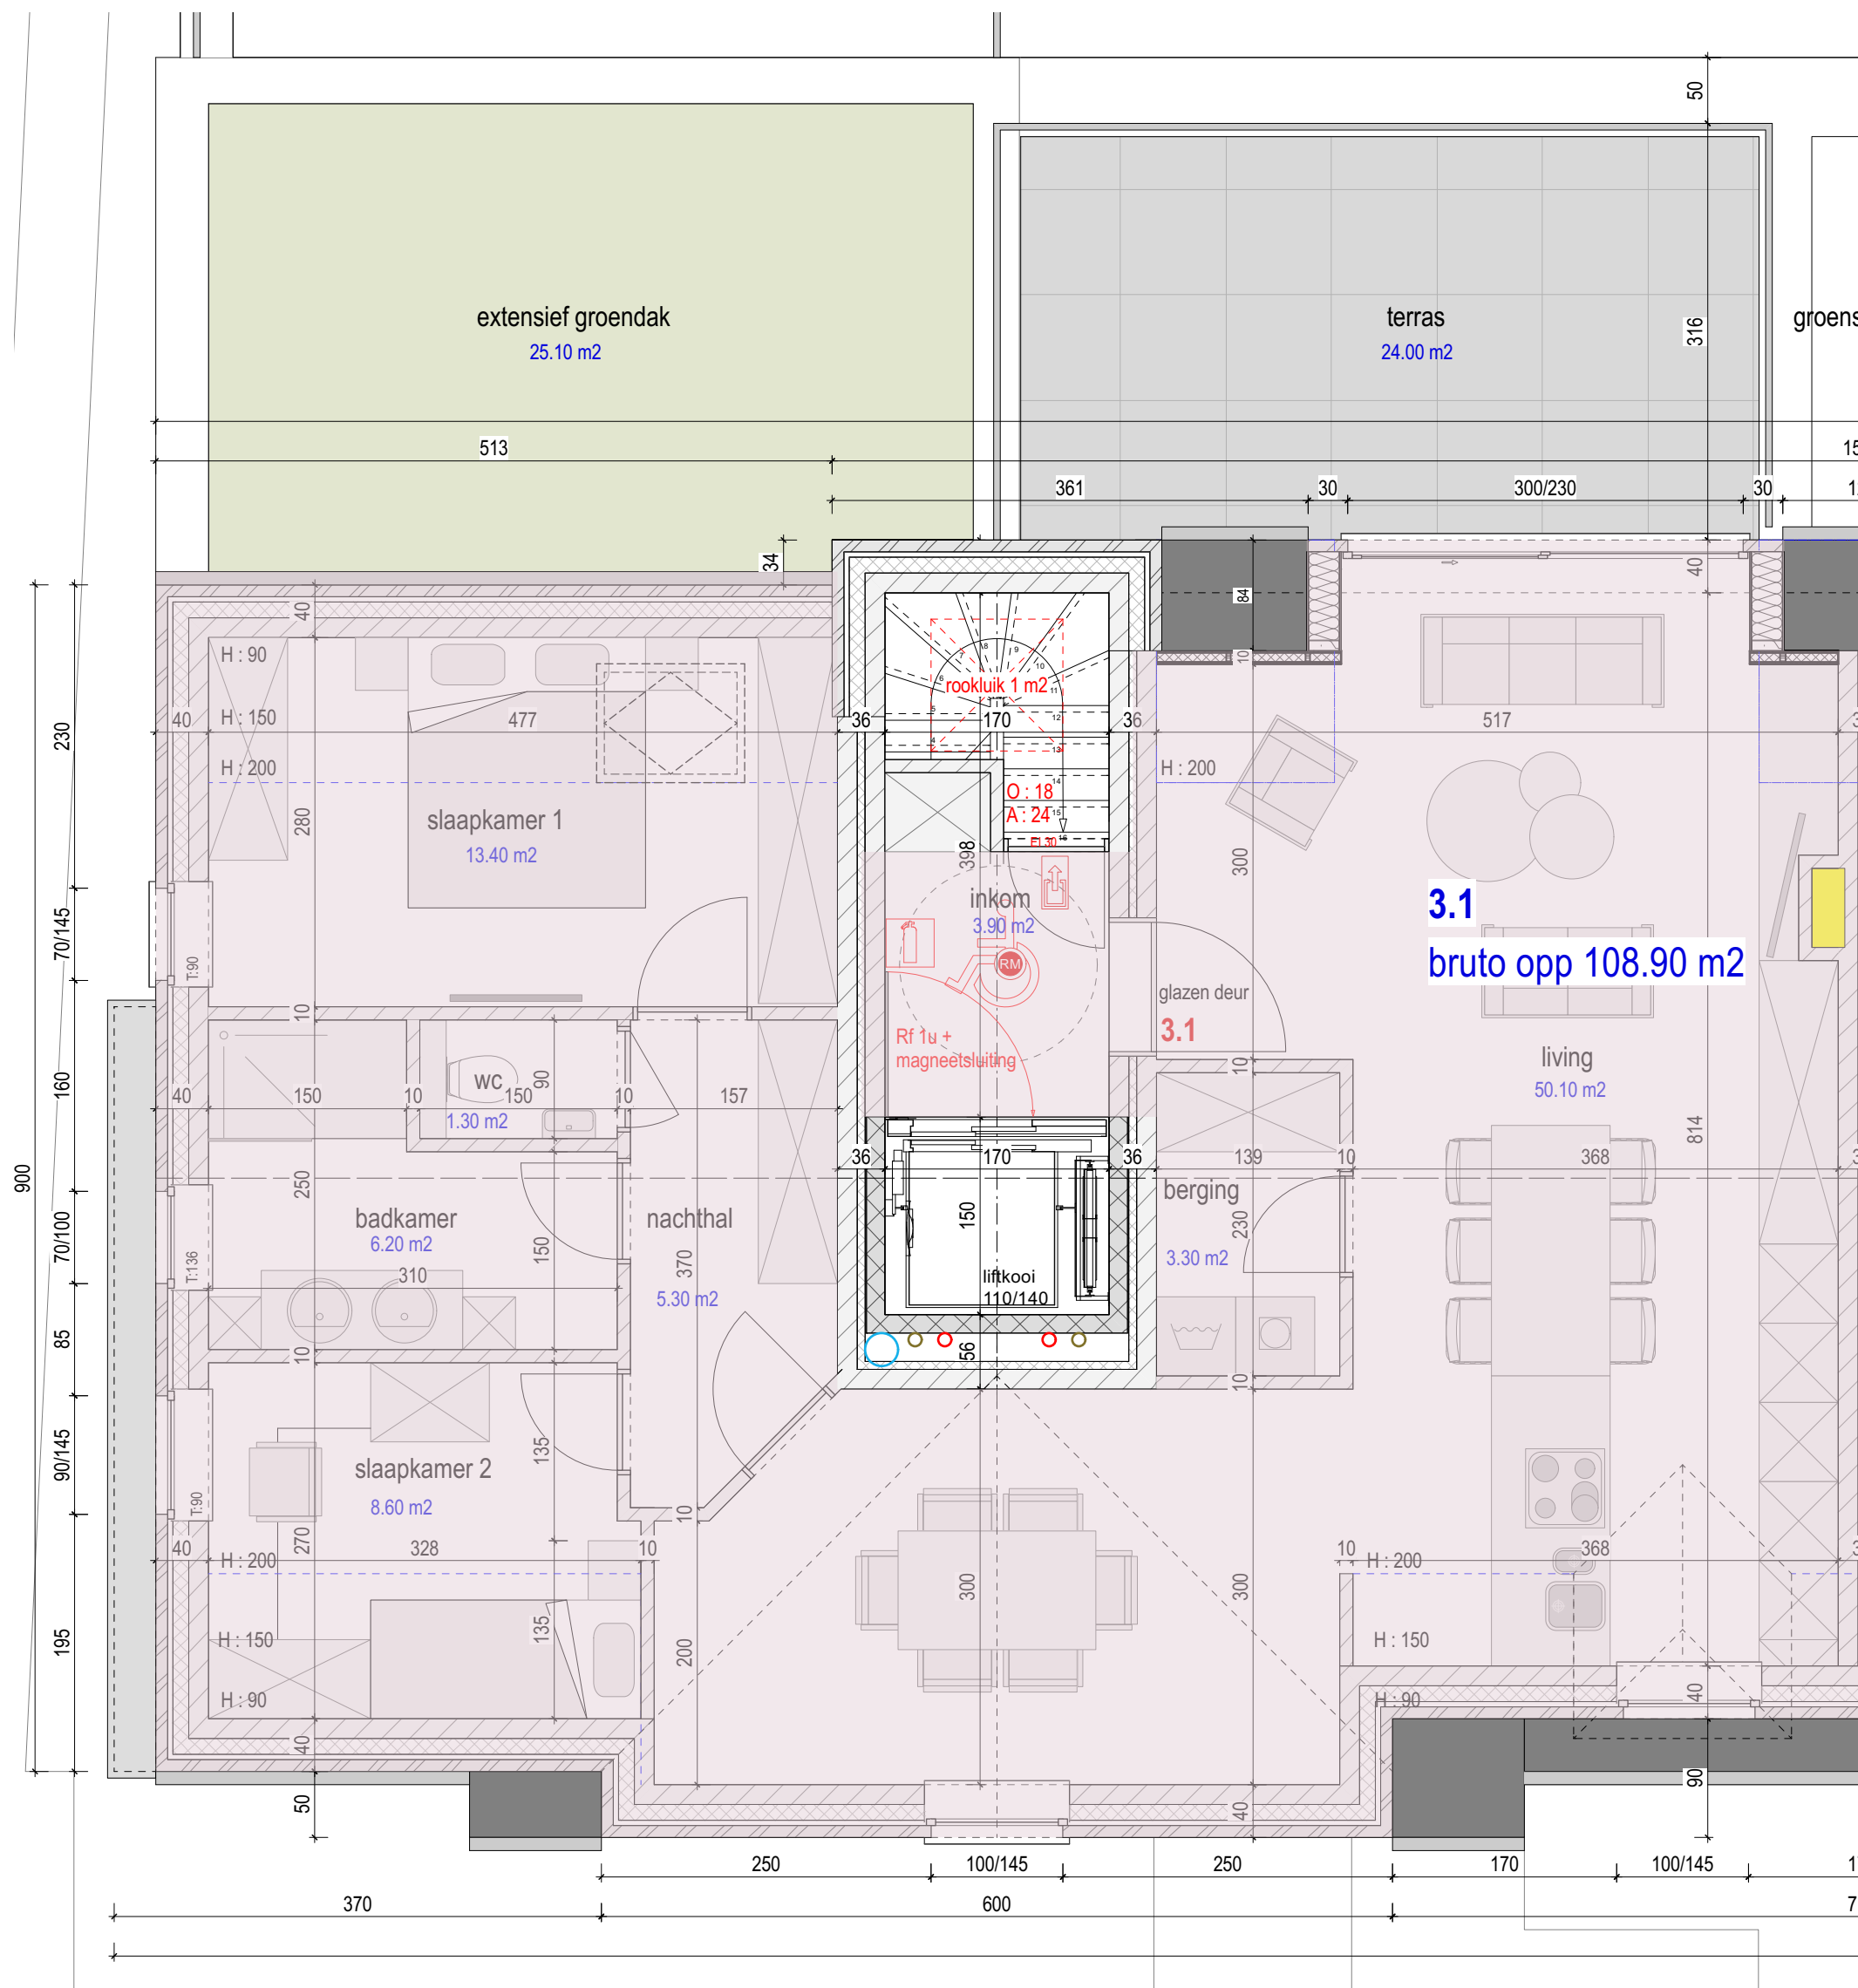


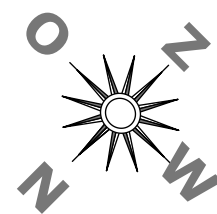

NIVO +3 1/50